PLANNING PROCESS

SITE PROGRAM & FEATURE RELATIONSHIPS

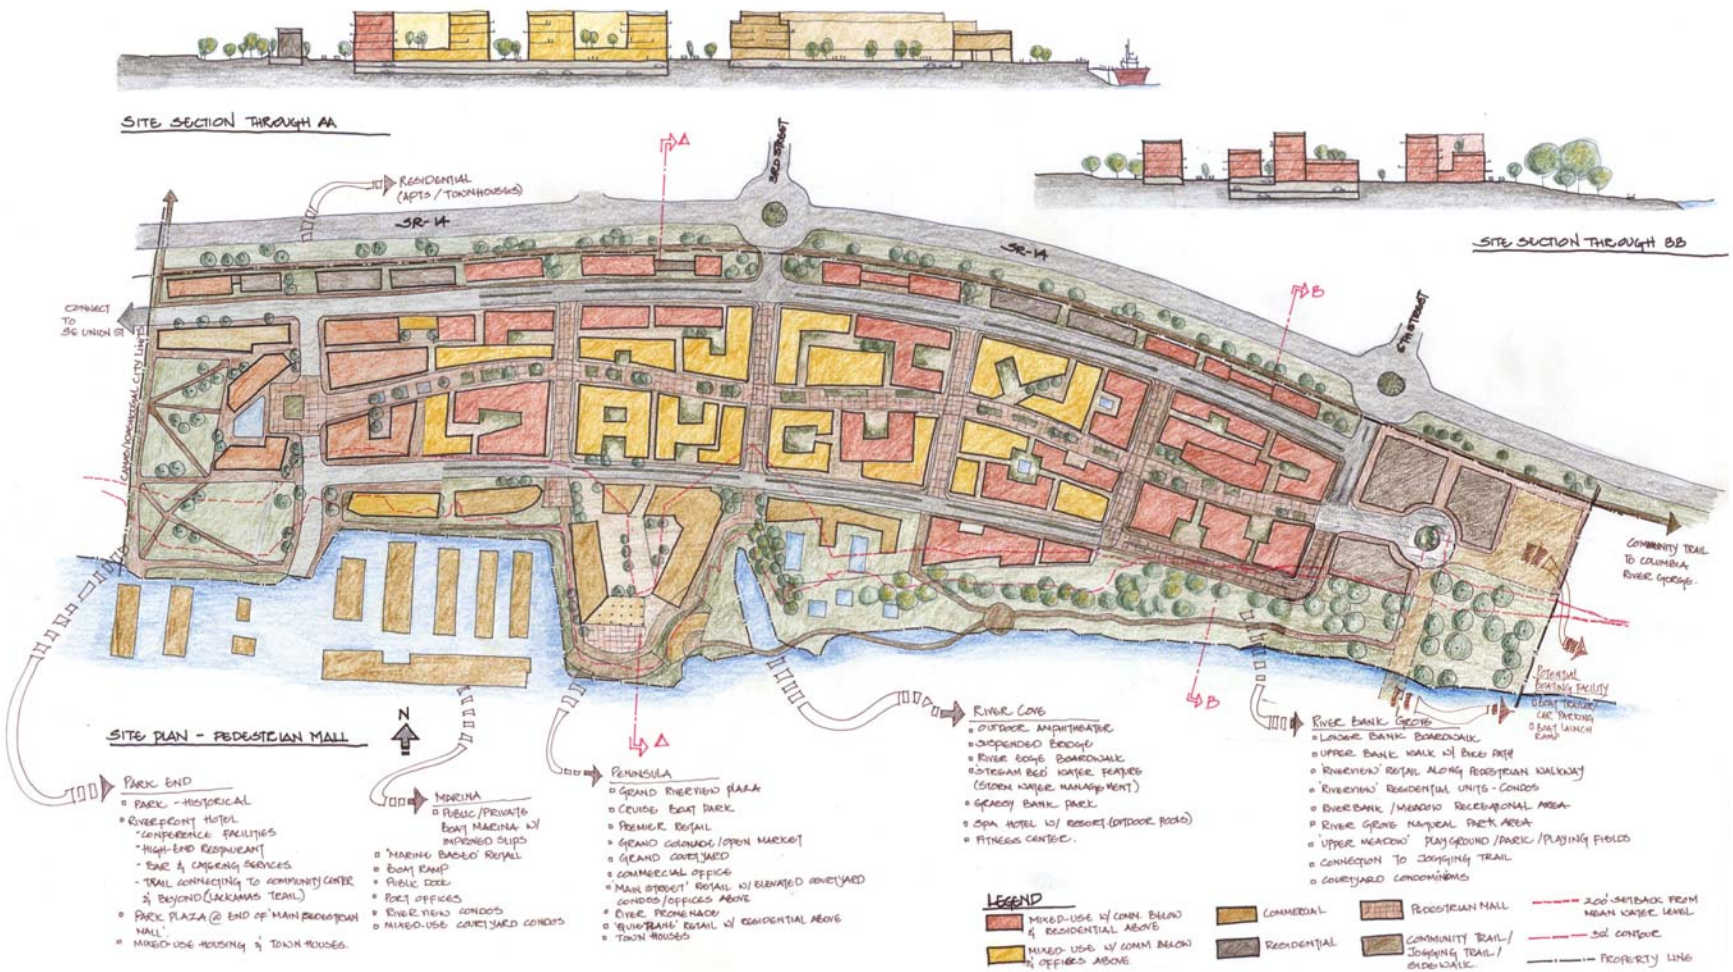

MASTER PLAN - SCHEME 2
RIVERWALK ON THE COLUMBIA
PORT OF CAMAS - WASHOUGAL, WA

NORTH
DATE: 03-28-07
SCALE: 1:50

ILLAHEE GROUP, INC.
LANDSCAPE ARCHITECTURE.PLANNING.RECREATION

MCA ARCHITECTS